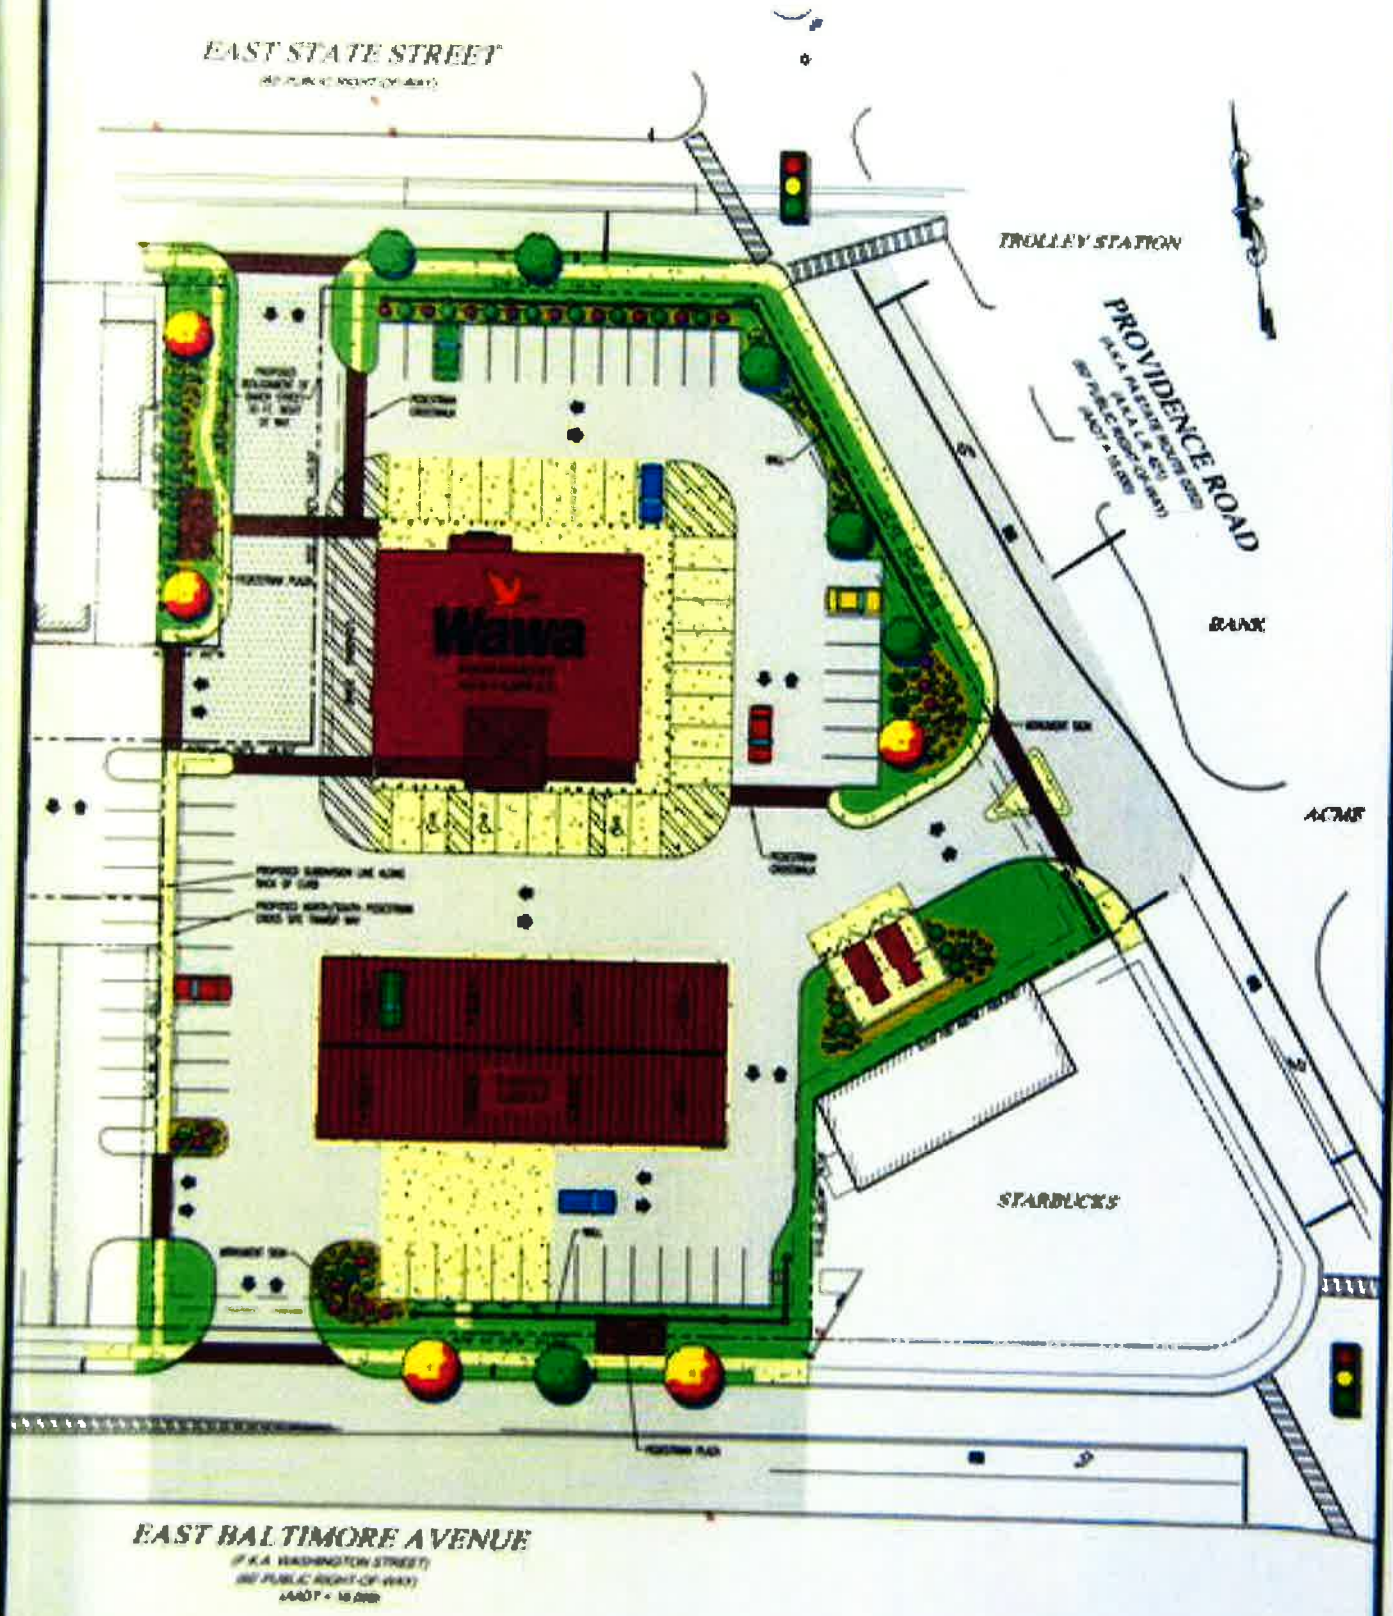

Conceptual Rendering

prepared by LINN ARCHITECTS

BASED ON A CONCEPT PLAN PREPARED BY BOLHER ENGINEERING DATED 10.20.11; LAST REVISED 01.20.12

Scale 1" = 20'