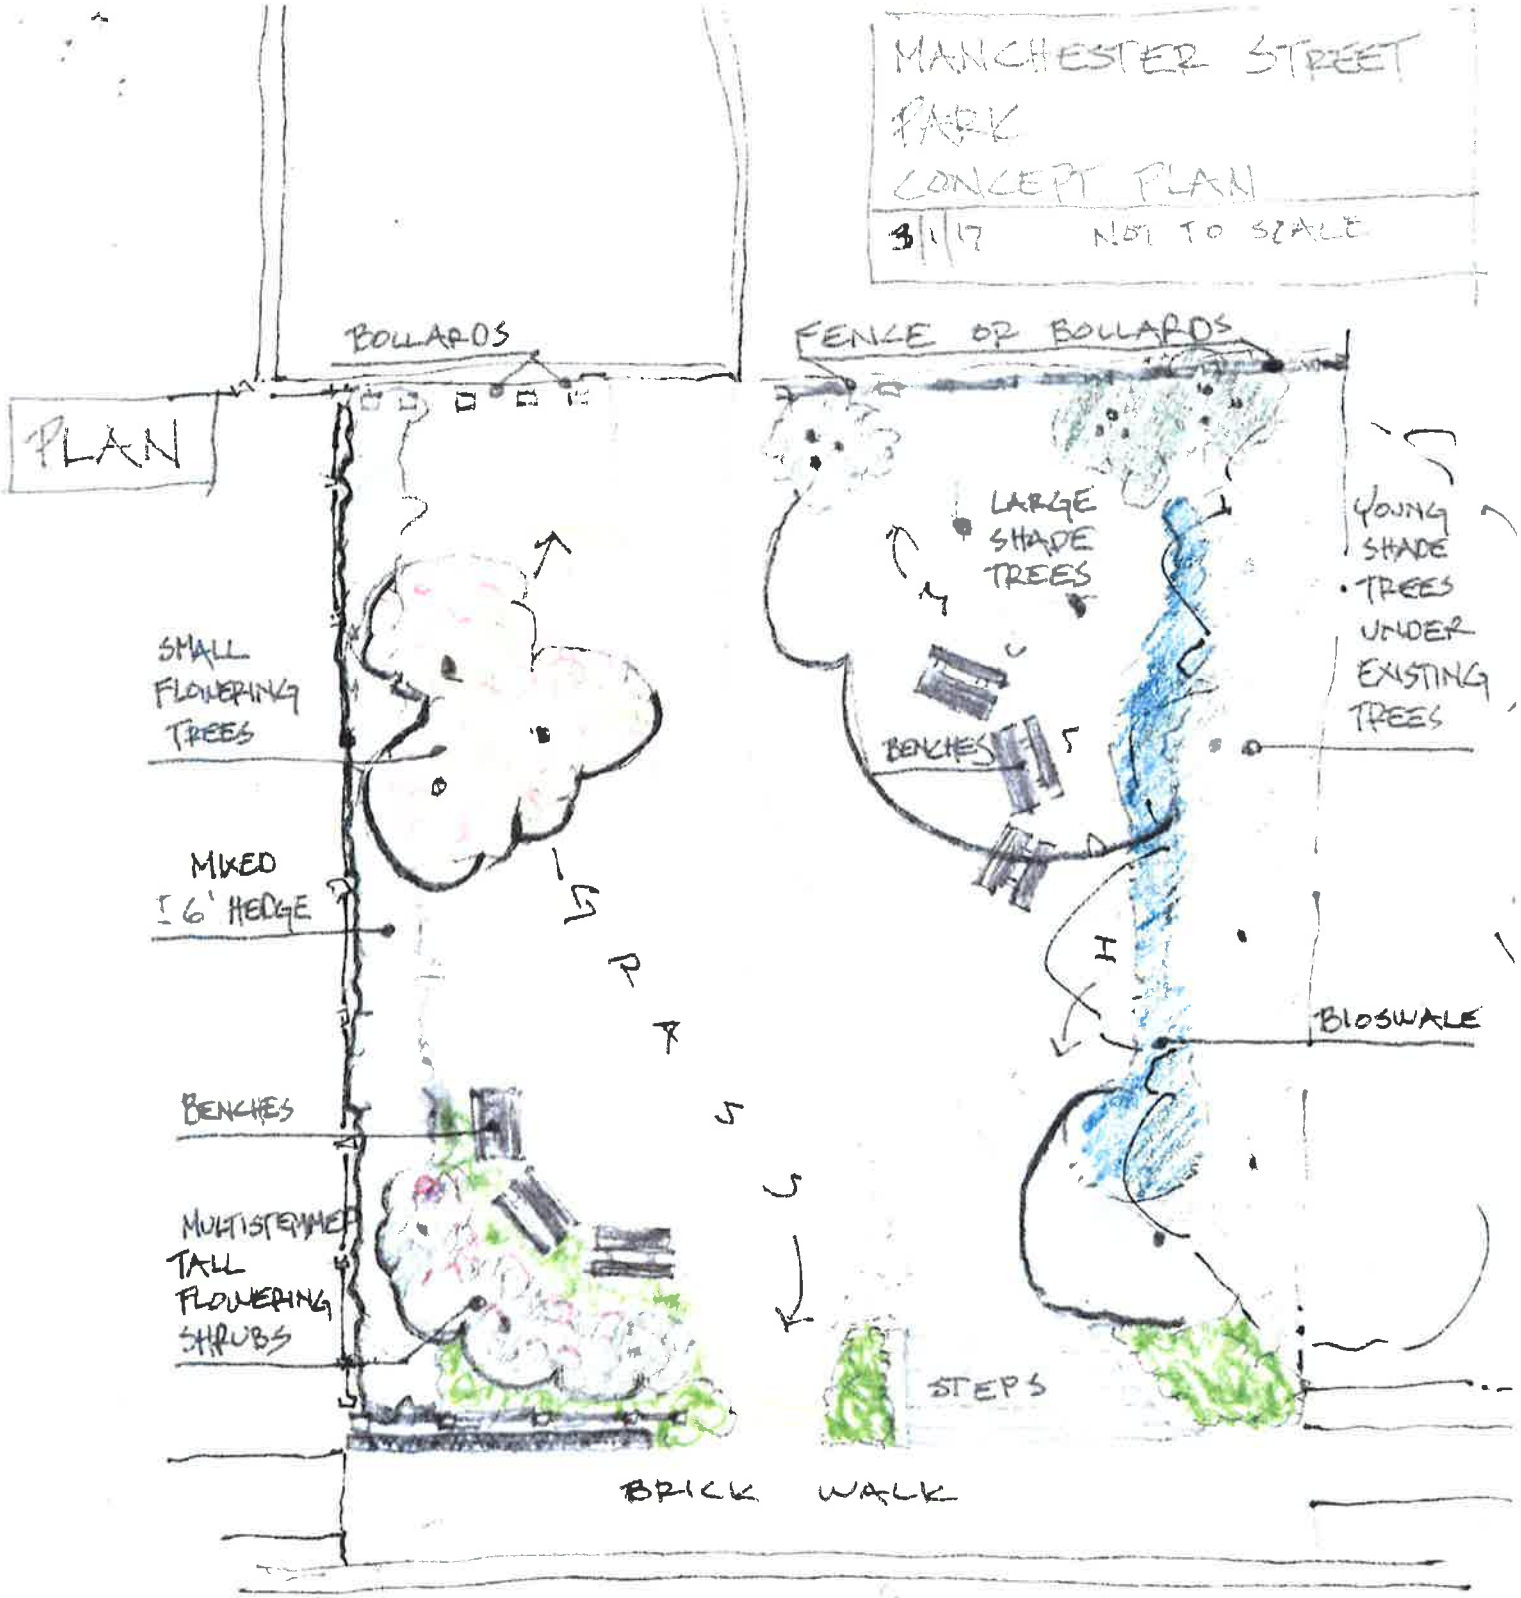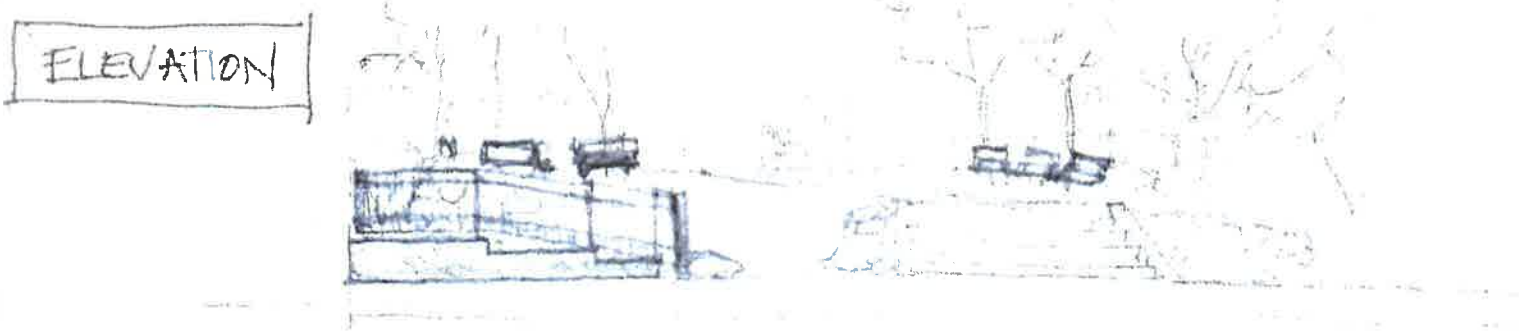MANCHESTER STREET PARK
CONCEPT PLAN
3/1/17 NOT TO SCALE