REVISED
9/5/17

MANCHESTER STREET
PARK
CONCEPT PLAN
3/1/17 NOT TO SCALE

PLAN

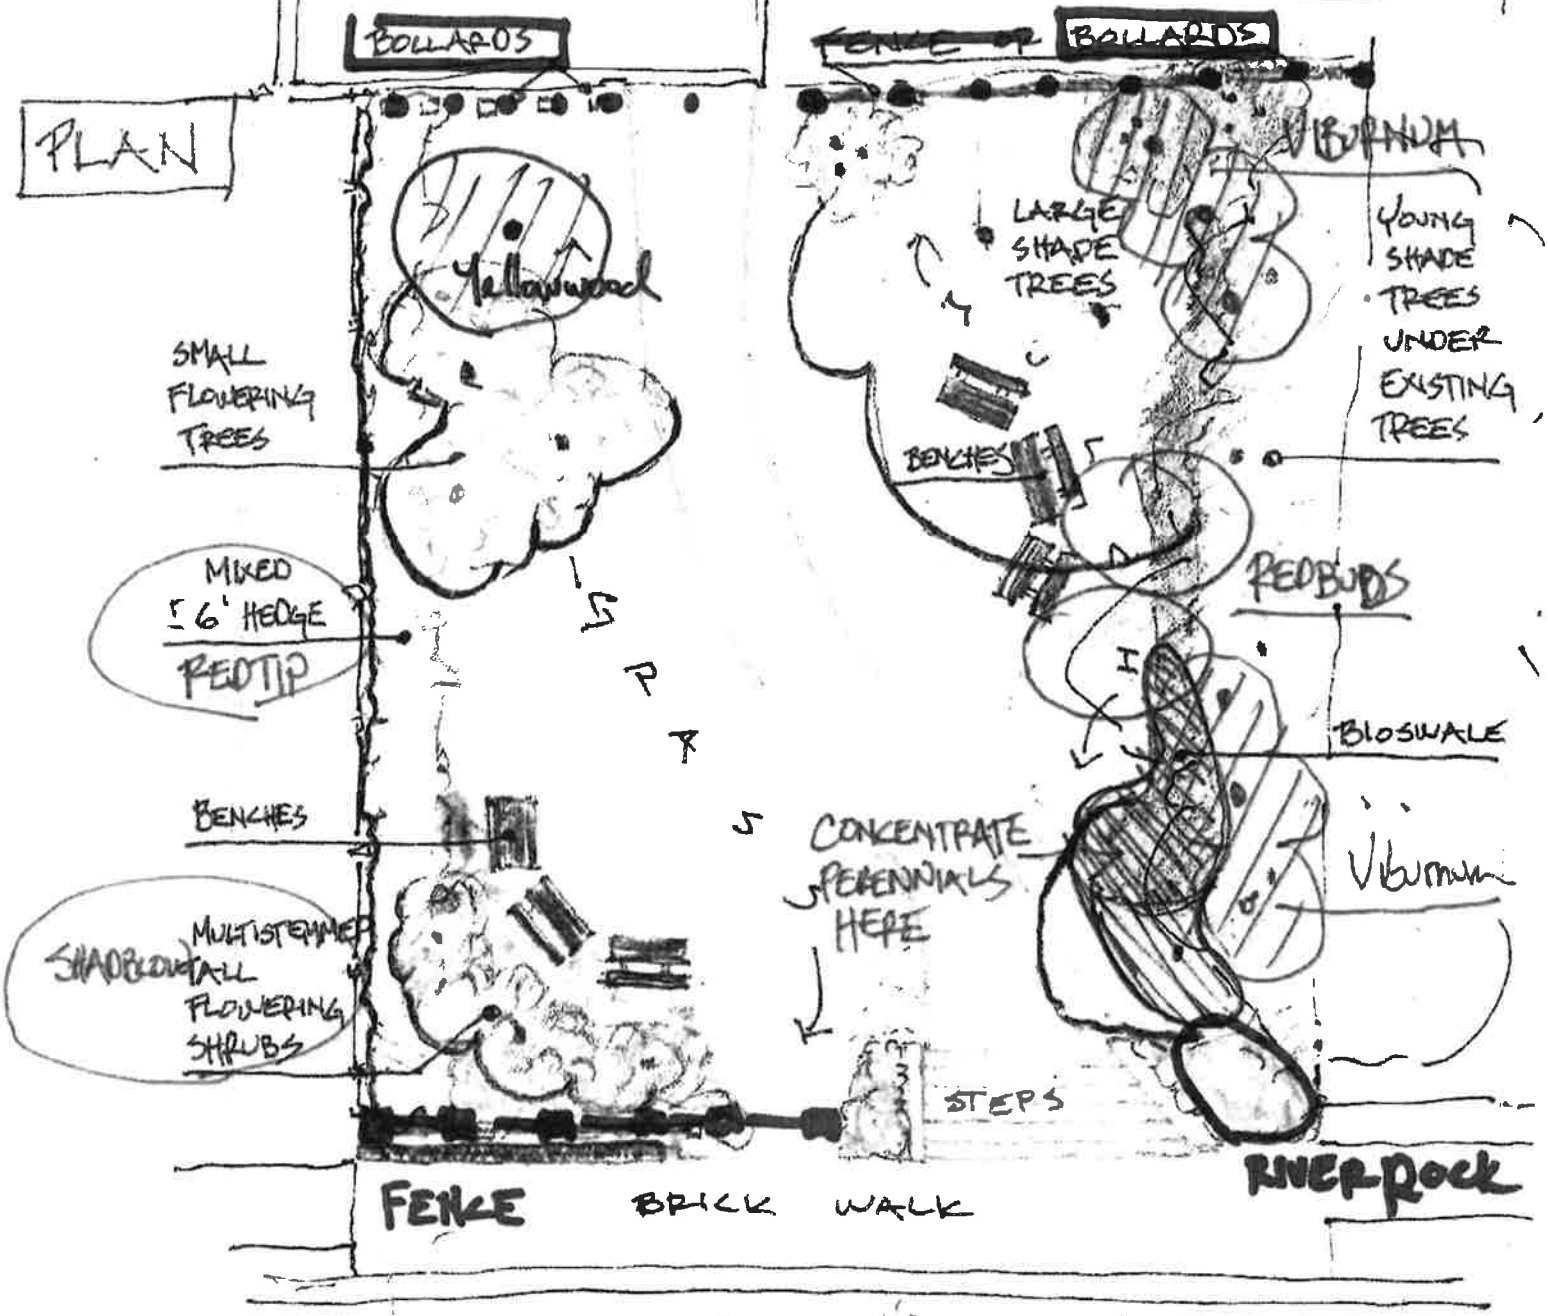
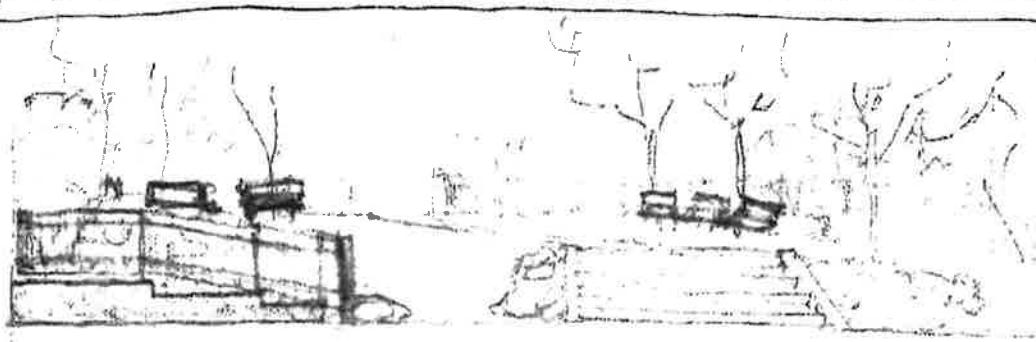
ELEVATION